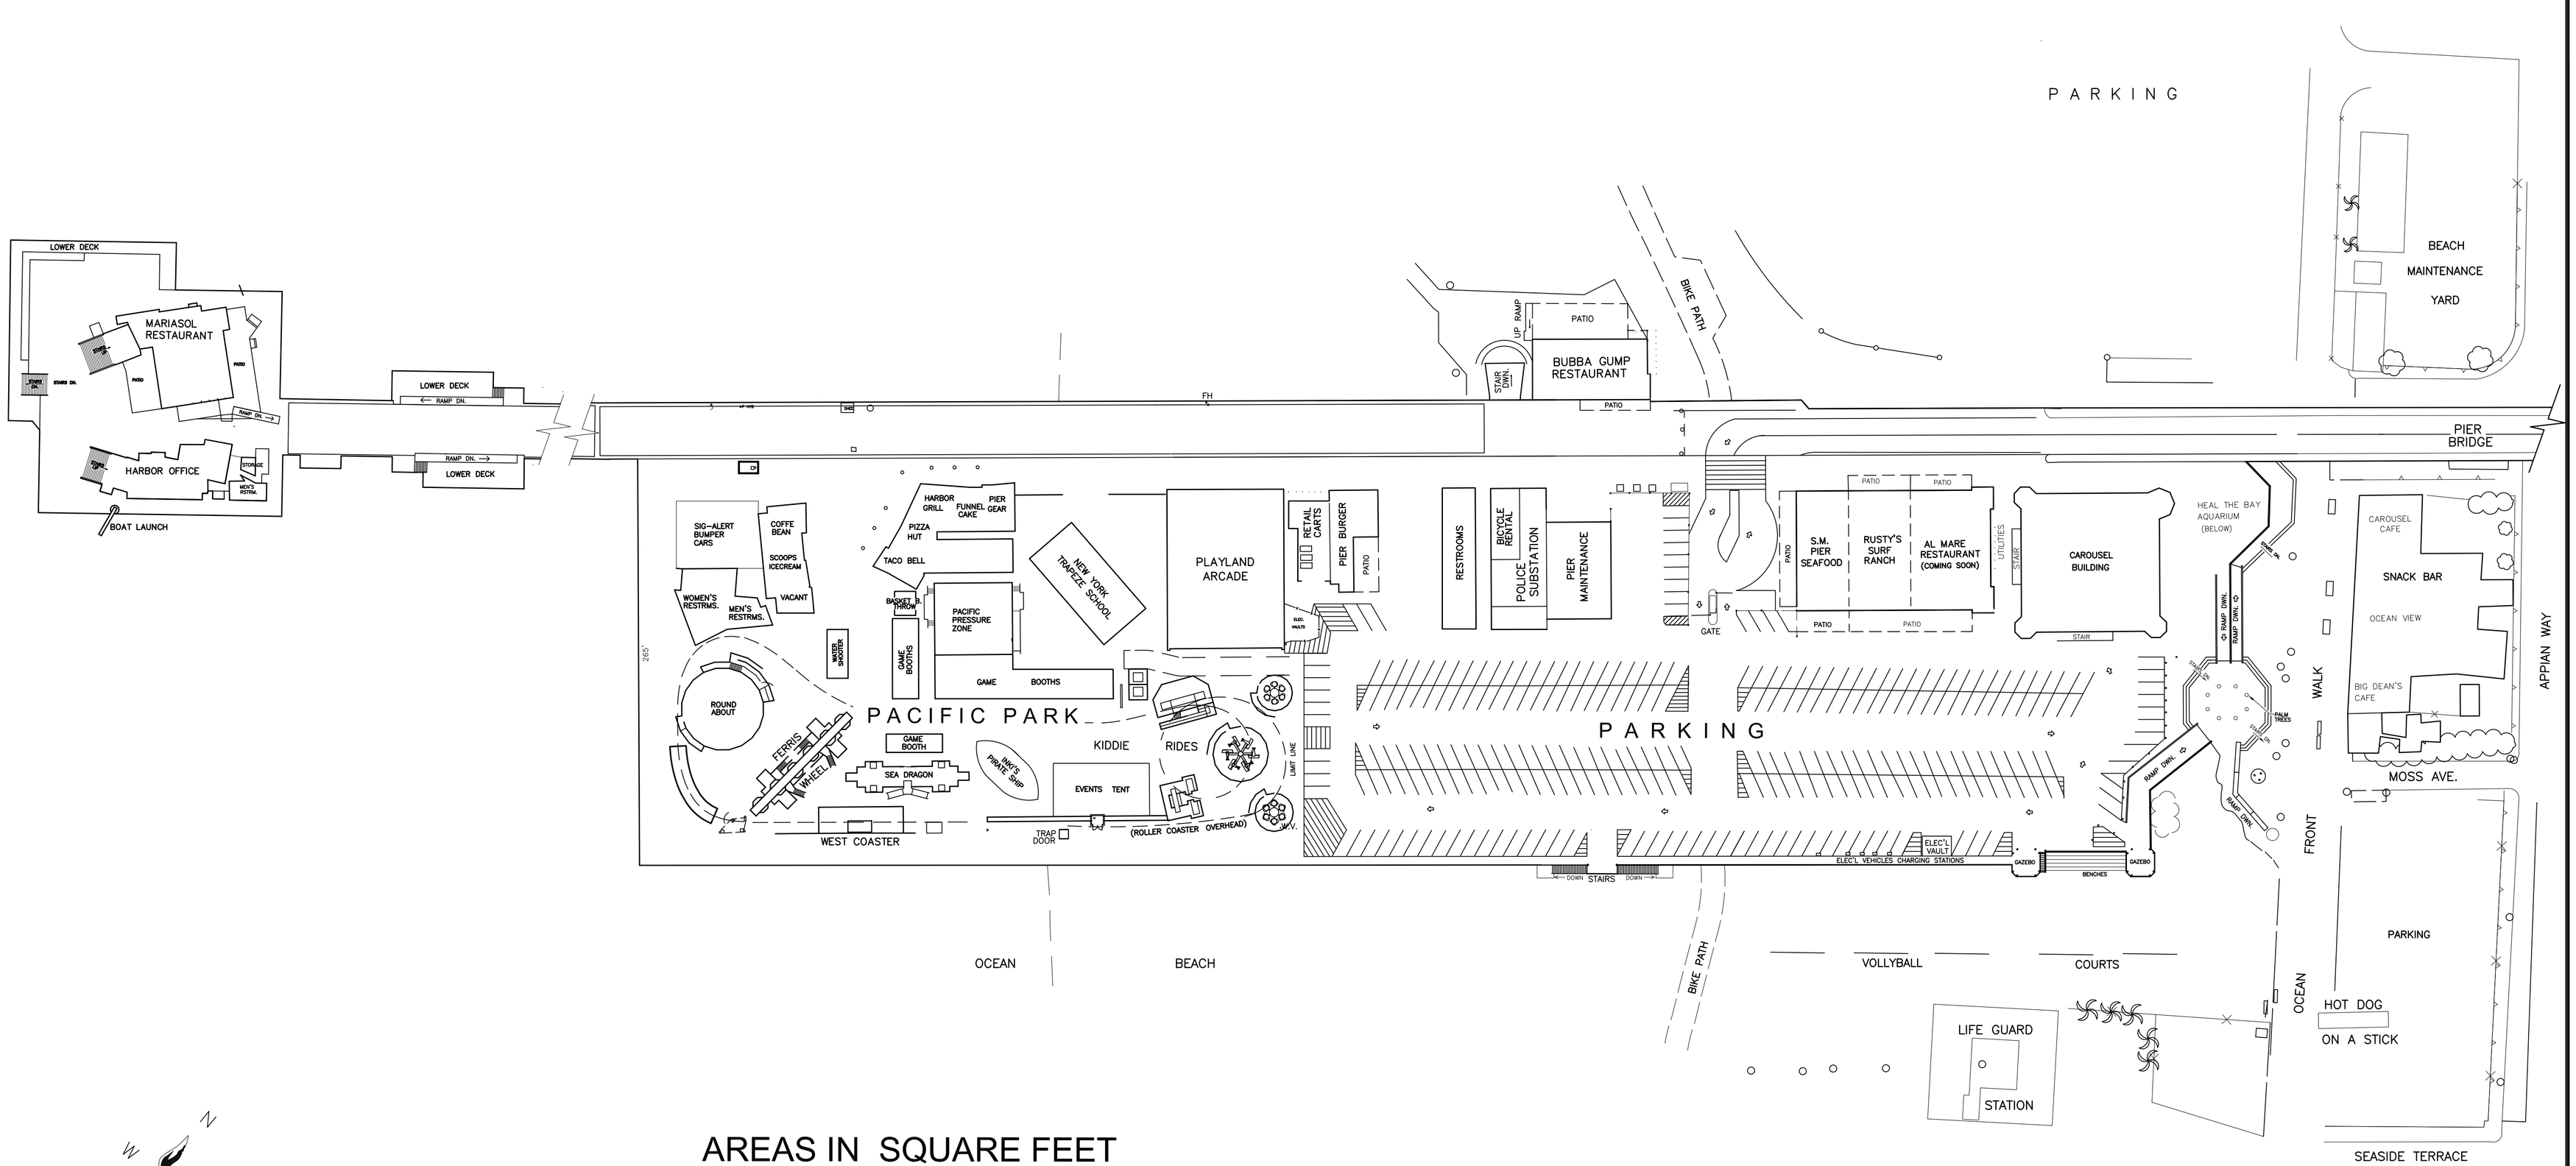

N
W
E
S

SCALE : 1" = 50'

0 100 200

AREAS IN SQUARE FEET

TOTAL SQUARE FOOTAGE OF PIER DECK: 349,574 SQ. FT.
TOTAL SQUARE FOOTAGE OF DECK PARKING: 84,283 SQ. FT. (24%)
TOTAL SQUARE FOOTAGE OF PACIFIC PARK: 69,986 SQ. FT. (20%)

UPDATED: 3/12/12

CITY OF SANTA MONICA
PUBLIC WORKS DEPARTMENT
ENGINEERING DIVISION
1685 MAIN STREET SANTA MONICA, CA. 90401 – 3295
TEL. (310) 458-8721 FAX (310) 393-4425

NO.	DATE	BY	DESCRIPTION	APPROVED

REVISIONS

CONSULTANT

APPROVED BY : DATE : 19
APPROVED BY : DATE : 19
APPROVED BY : DATE : 19

USER DEPARTMENT

REFERENCE :
DATE : 19
SUBMITTED BY : SUSAN LOWELL, P.E.
COMPUTER FILE NAME : F:/share/Drawings/Archive/Pier/6380_01PierSitePlan_2012.dwg
SP-FILE NO. :
APPROVED BY : DATE : 19
CITY ENGINEER

ENGINEERING

SANTA MONICA PIER SITE PLAN

PROJECT AND SHEET TITLE

DESIGNED BY :
DRAWN BY : Pete Friedrich
CHECKED BY : Susan Lowell
CONSULTANT DWG NO.
CITY ENGINEERING DRAWING NO. 6380
SHT. 1 OF 1 SHTS.

SANTA MONICA PIER SITE PLAN